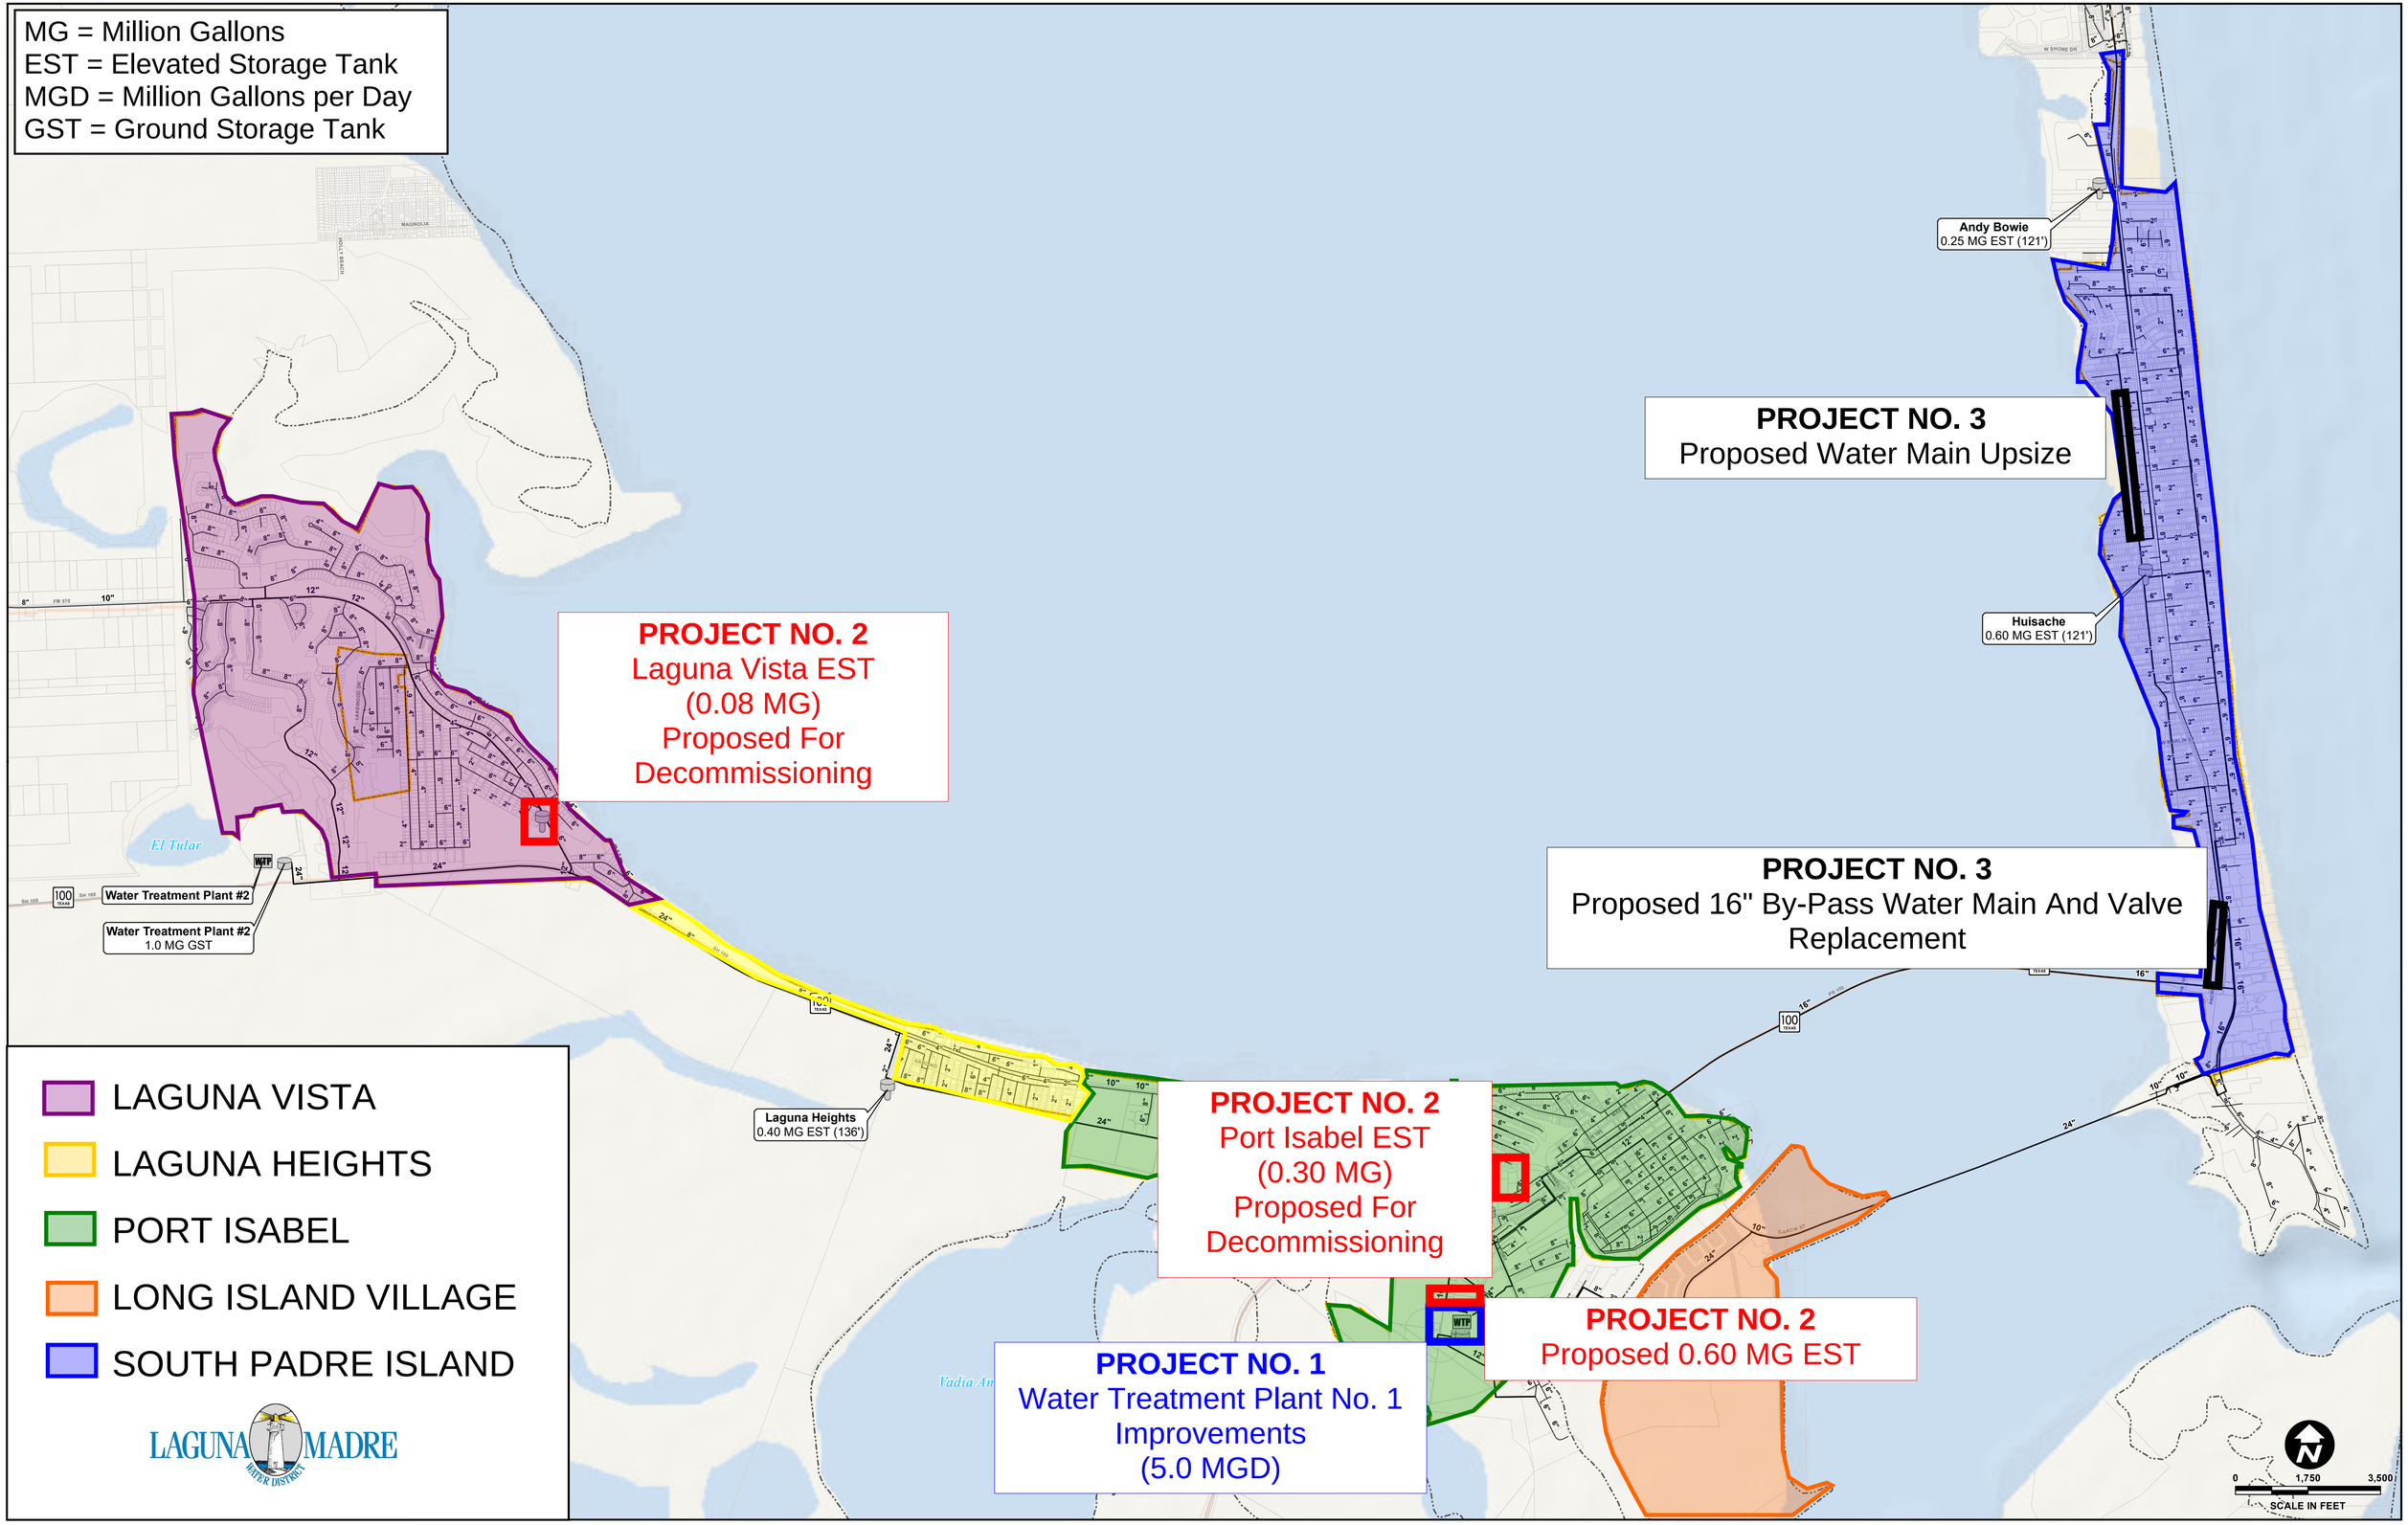
MG = Million Gallons
EST = Elevated Storage Tank
MGD = Million Gallons per Day
GST = Ground Storage Tank
PROJECT NO. 2
Laguna Vista EST
(0.08 MG)
Proposed For
Decommissioning
Water Treatment Plant #2
Water Treatment Plant #2
1.0 MG GST
Laguna Heights
0.40 MG EST (136')
PROJECT NO. 2
Port Isabel EST
(0.30 MG)
Proposed For
Decommissioning
PROJECT NO. 1
Water Treatment Plant No. 1
Improvements
(5.0 MGD)
PROJECT NO. 2
Proposed 0.60 MG EST
PROJECT NO. 3
Proposed Water Main Upsize
PROJECT NO. 3
Proposed 16" By-Pass Water Main And Valve
Replacement
Andy Bowie
0.25 MG EST (121')
Huisache
0.60 MG EST (121')
LAGUNA VISTA
LAGUNA HEIGHTS
PORT ISABEL
LONG ISLAND VILLAGE
SOUTH PADRE ISLAND
LAGUNA MADRE
WATER DISTRICT
0
1,750
3,500
SCALE IN FEET